REF PA2A6 LICENSE APPLICATION
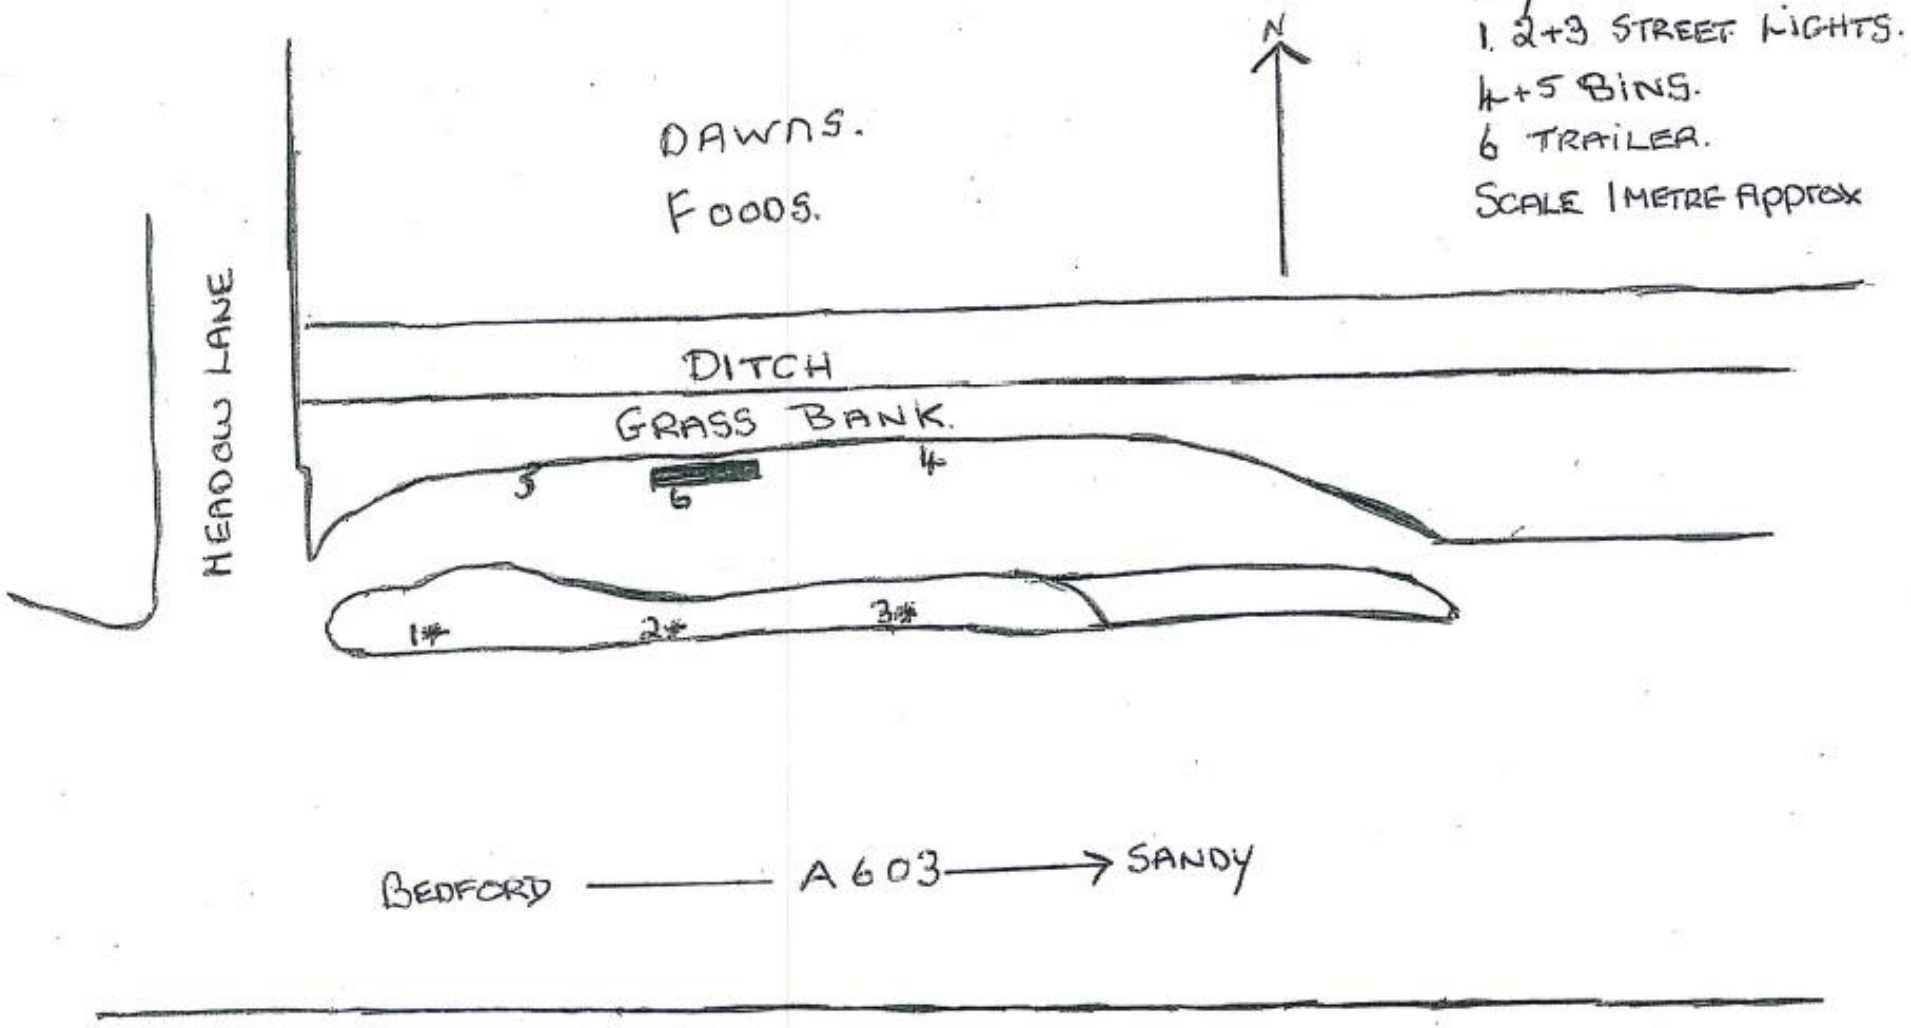
CALISTO CATERING SITE PLAN