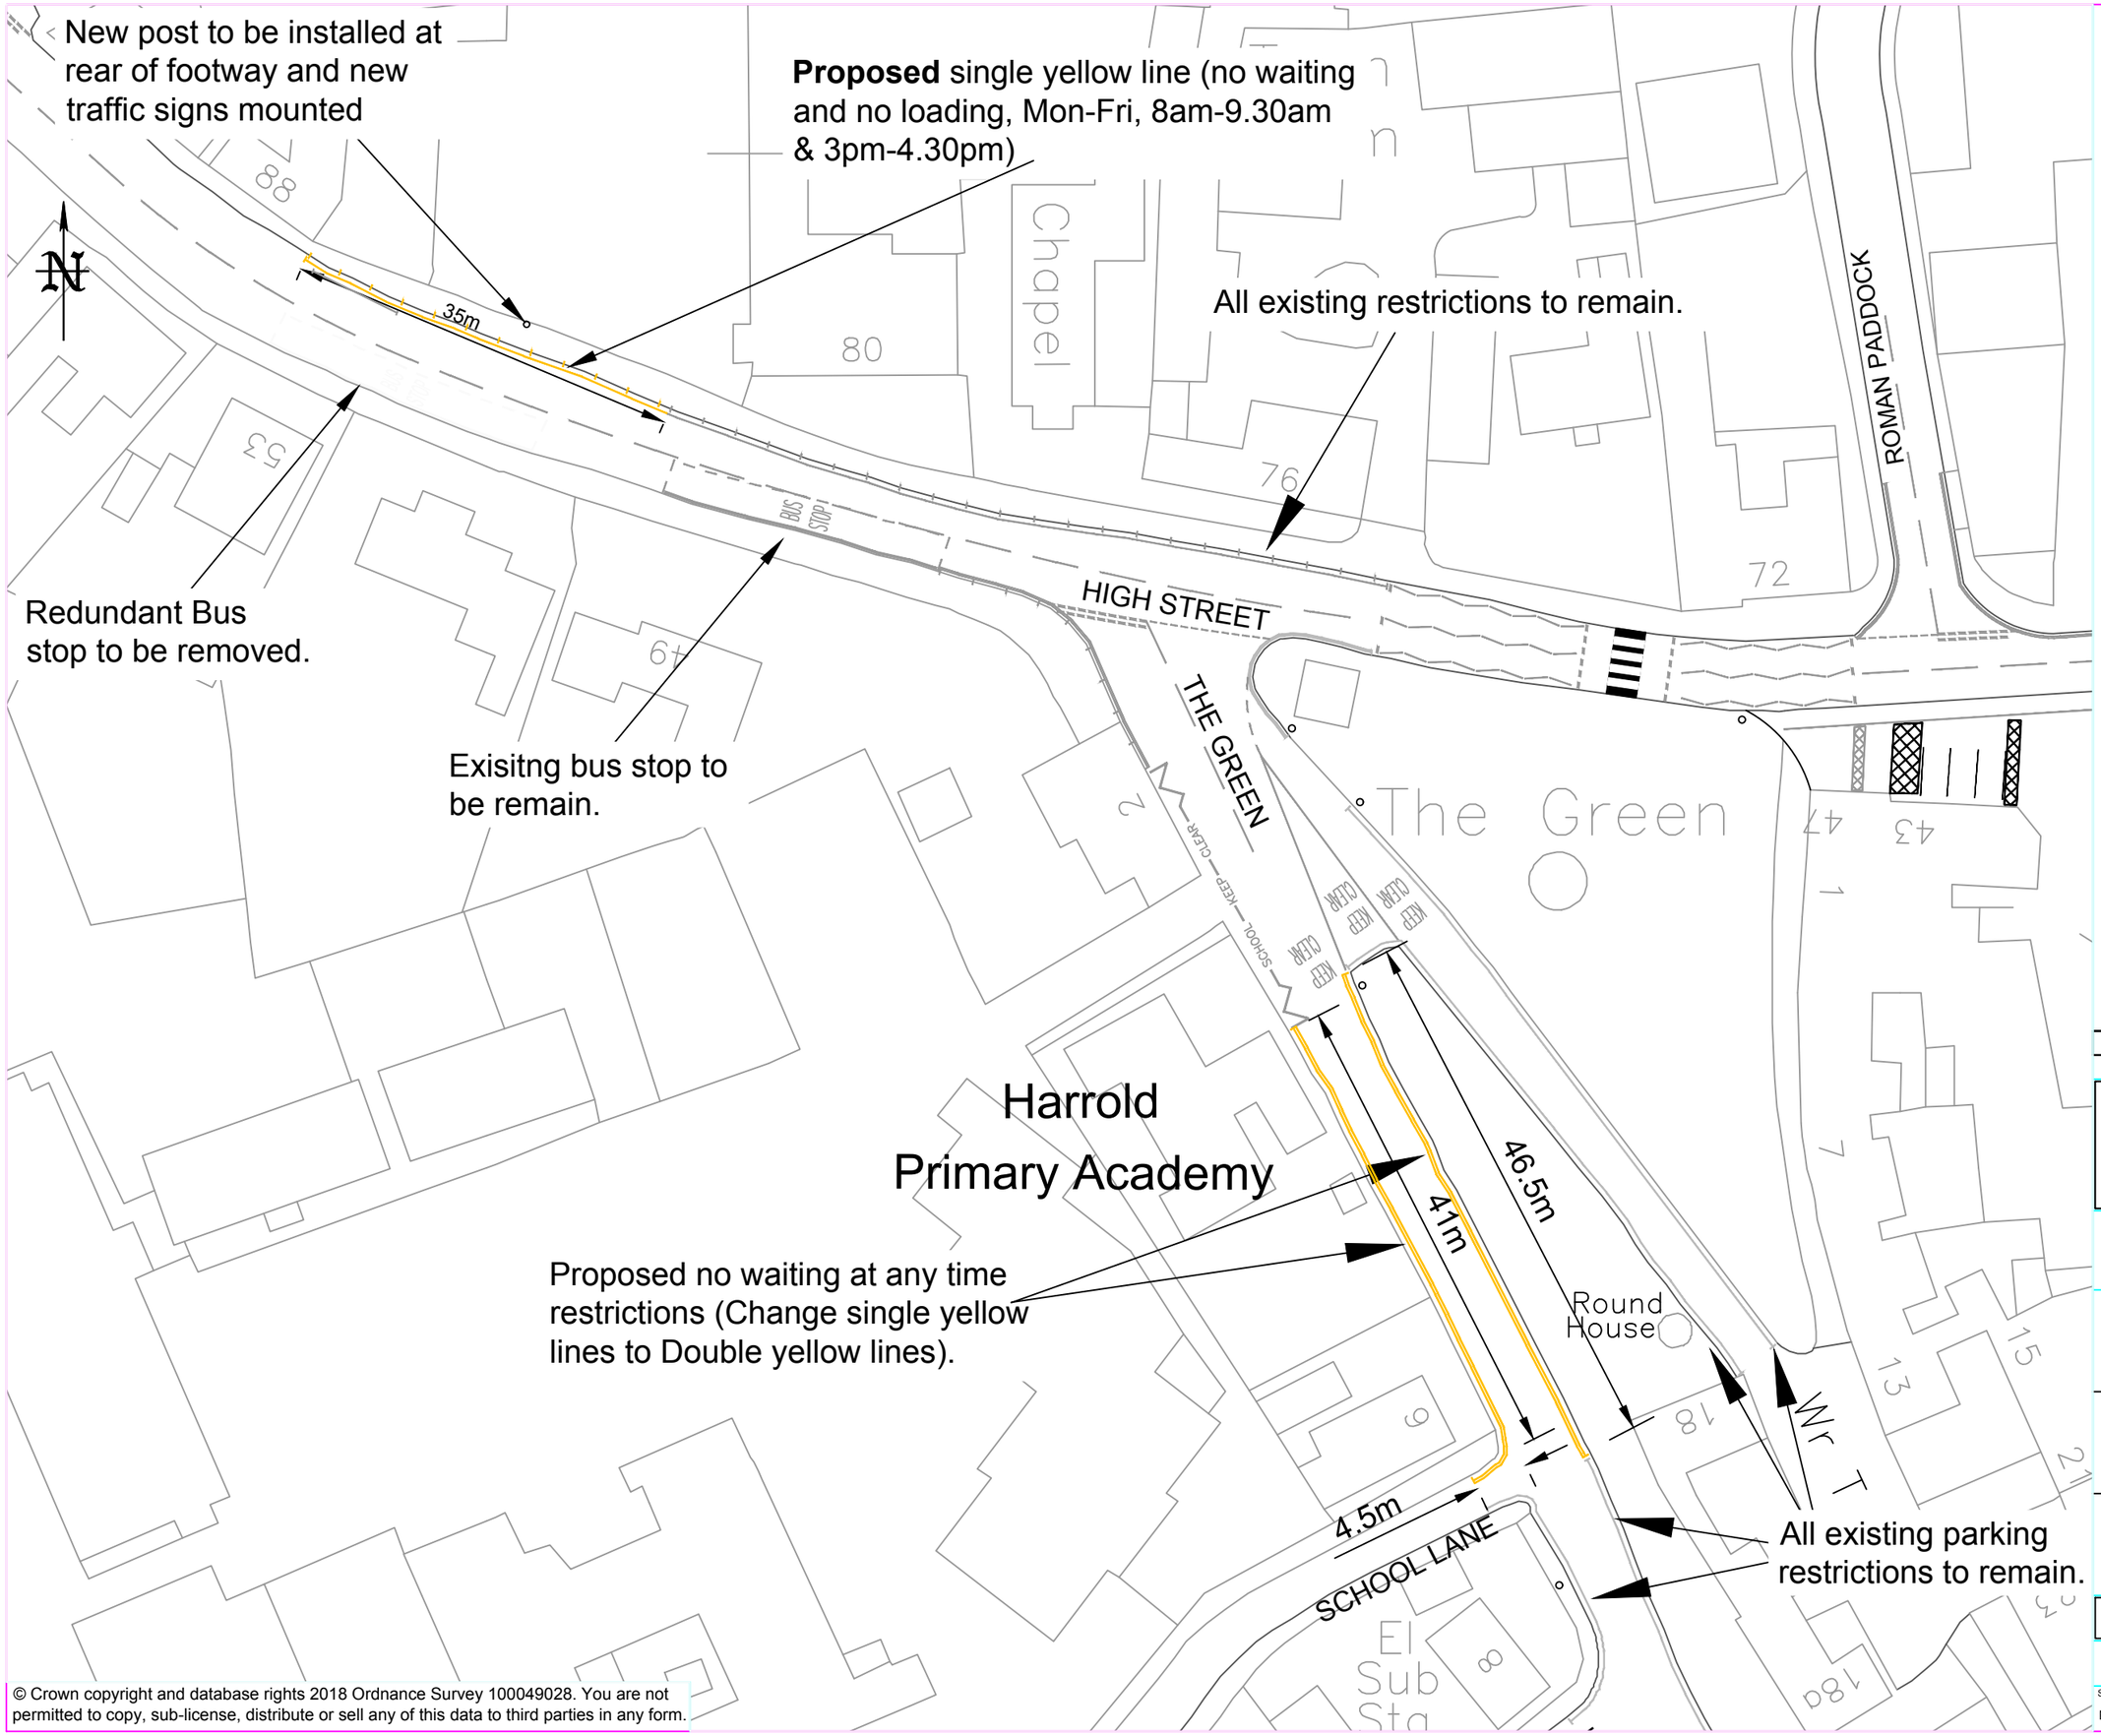

© Crown copyright and database rights 2018 Ordnance Survey 100049028. You are not permitted to copy, sub-license, distribute or sell any of this data to third parties in any form.

PRINTS FROM THIS DRAWING ARE UNCONTROLLED UNLESS OTHERWISE STATED

A3

DATE	AMENDMENTS	REV	BY
xx	First Issue	0	xx

BEDFORD BOROUGH COUNCIL

Highways and Transport

BOROUGH HALL, CAULDWELL ST, BEDFORD, MK42 9AP
Tel. (01234) 267422

CLIENT
Environment and Sustainable Communities

SCHEME
High St and The Green Harrold

DRAWING TITLE
Proposed parking restrictions and removal of bus stop

DRG No.
C9001.C685

DRG STATUS
Consultation

SCALE @ A3	DATE	DRAWN	CHECKED
NTS	13/06/19	AK	AP