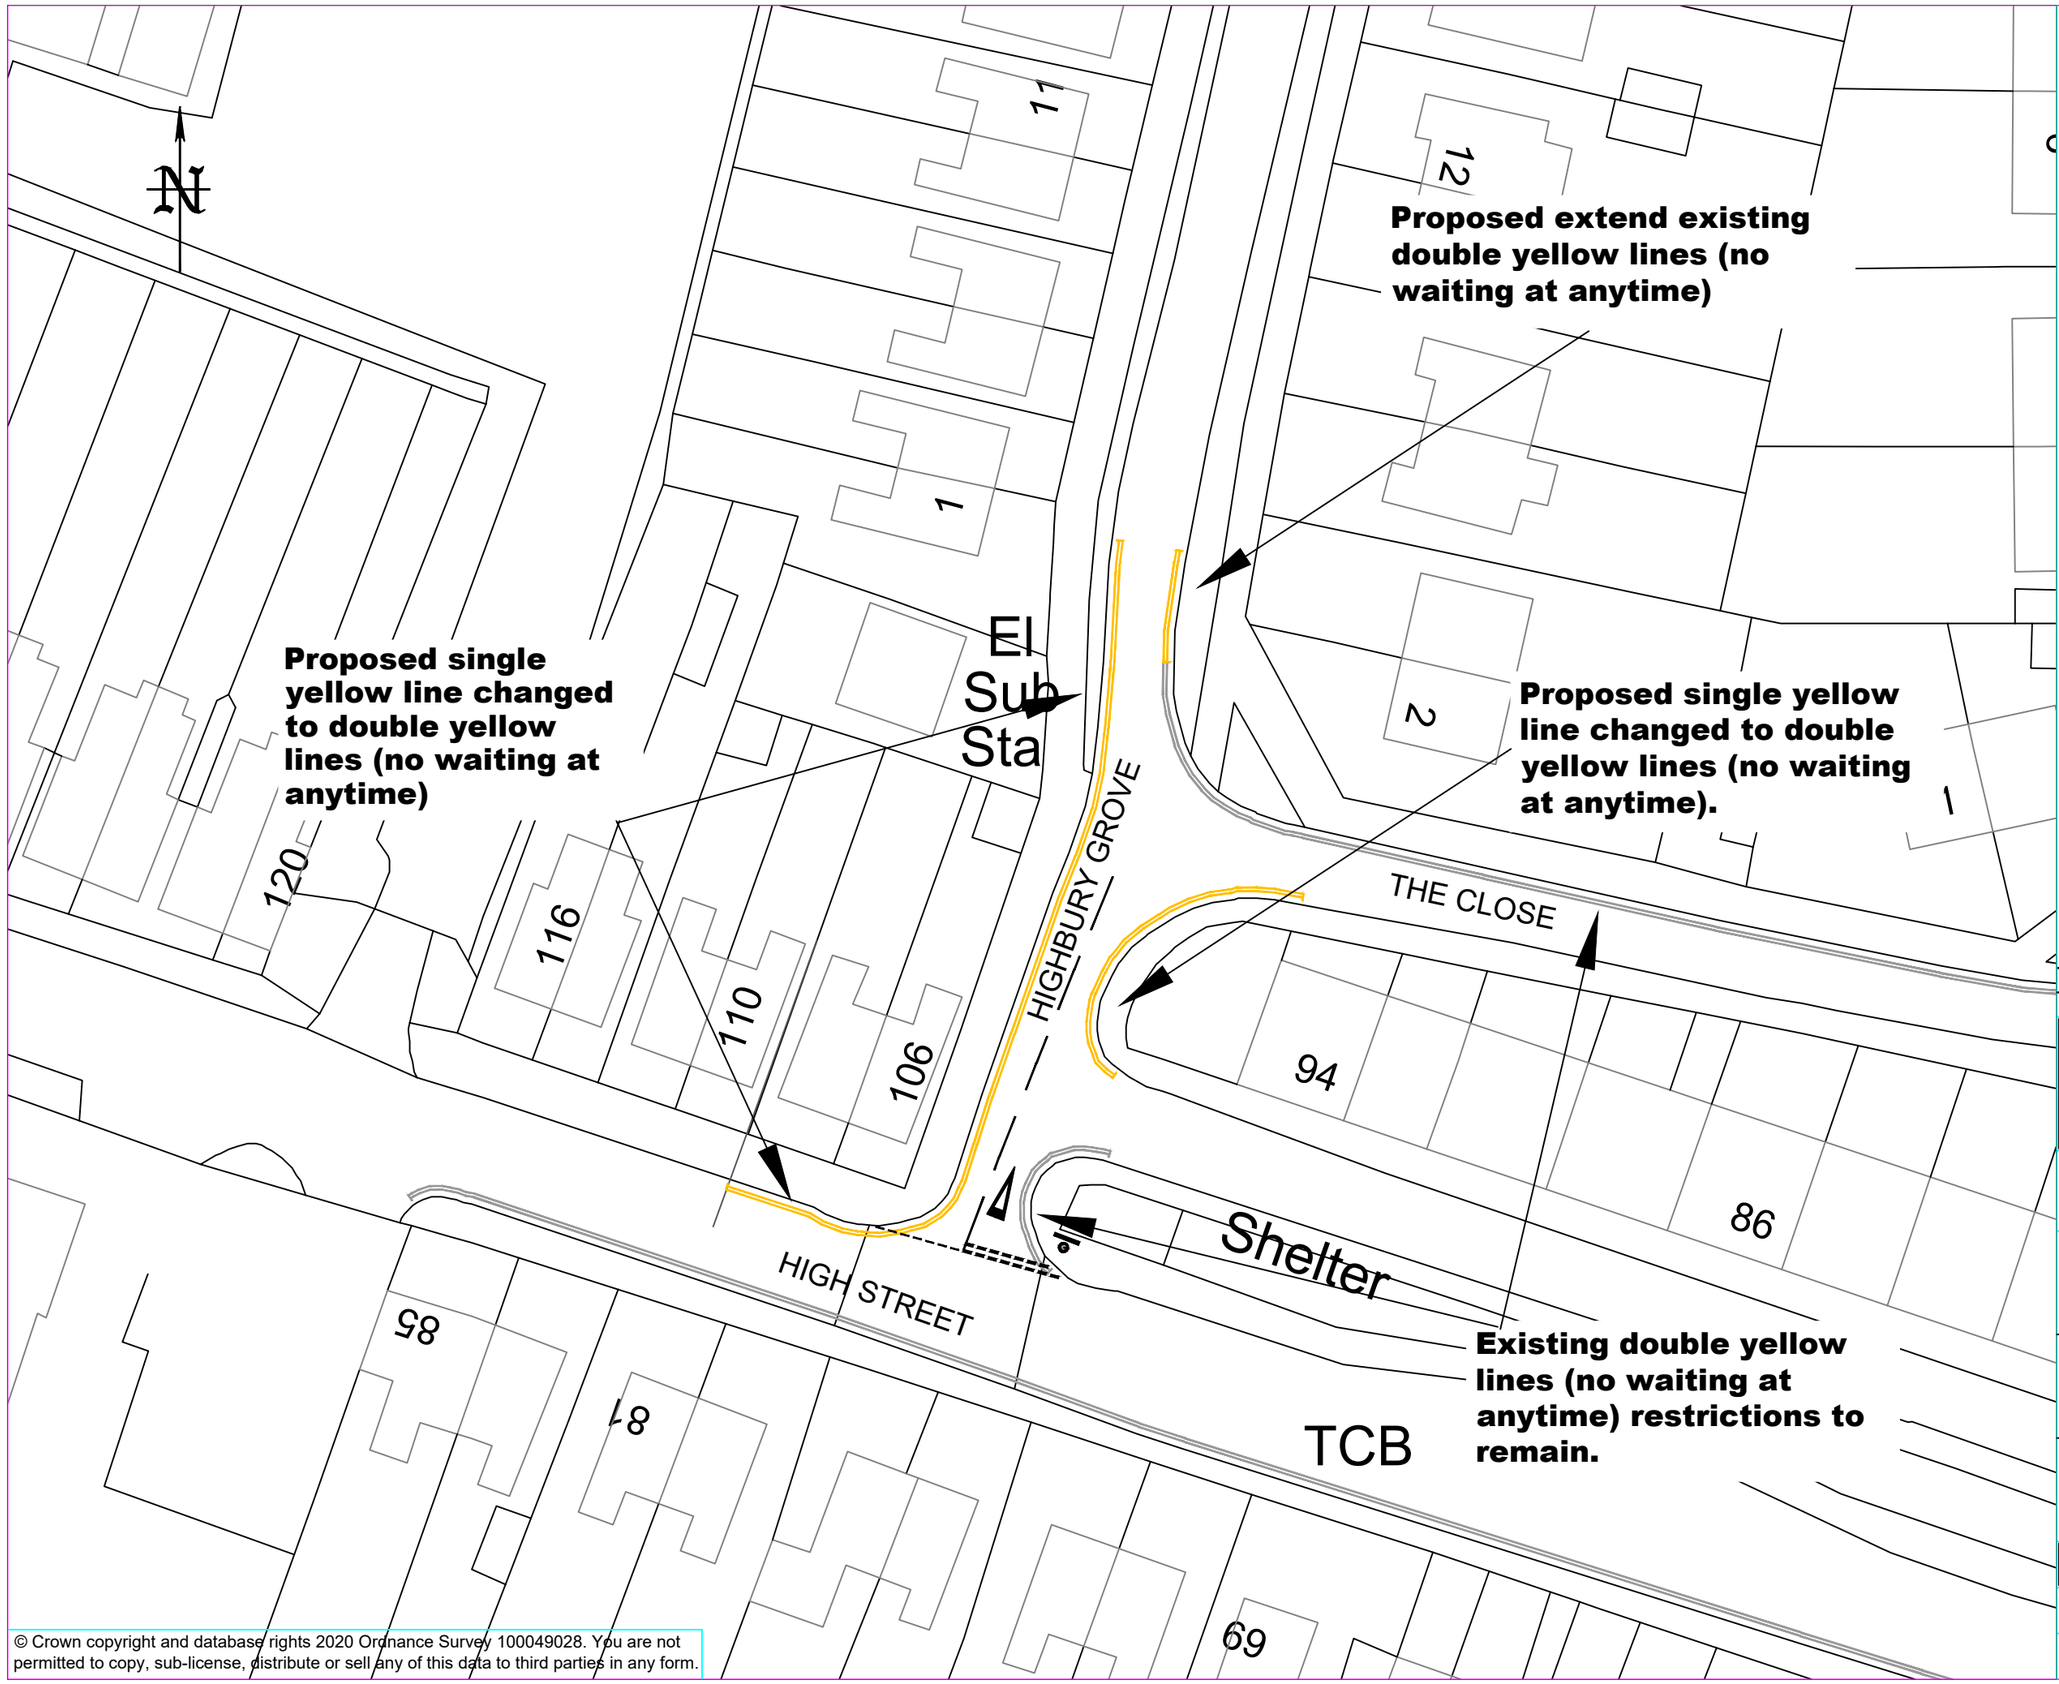

© Crown copyright and database rights 2020 Ordnance Survey 100049028. You are not permitted to copy, sub-license, distribute or sell any of this data to third parties in any form.

PRINTS FROM THIS DRAWING ARE UNCONTROLLED UNLESS OTHERWISE STATED

A3

Notes

All other restrictions not shown on drawing to remain

DATE	AMENDMENTS	REV	BY
xx	First Issue	0	xx

BEDFORD BOROUGH COUNCIL

Highways Department
BOROUGH HALL, CAULDWELL ST, BEDFORD, MK42 9AP
Tel. (01234) 276213

CLIENT
Environment

SCHEME
Highbury Grove
Clapham

DRAWING TITLE
Proposed parking restrictions

DRG No.
C9001.C777

DRG STATUS
Consultation

SCALE @ A3	DATE	DRAWN	CHECKED
NTS	21/01/20	AK	AP