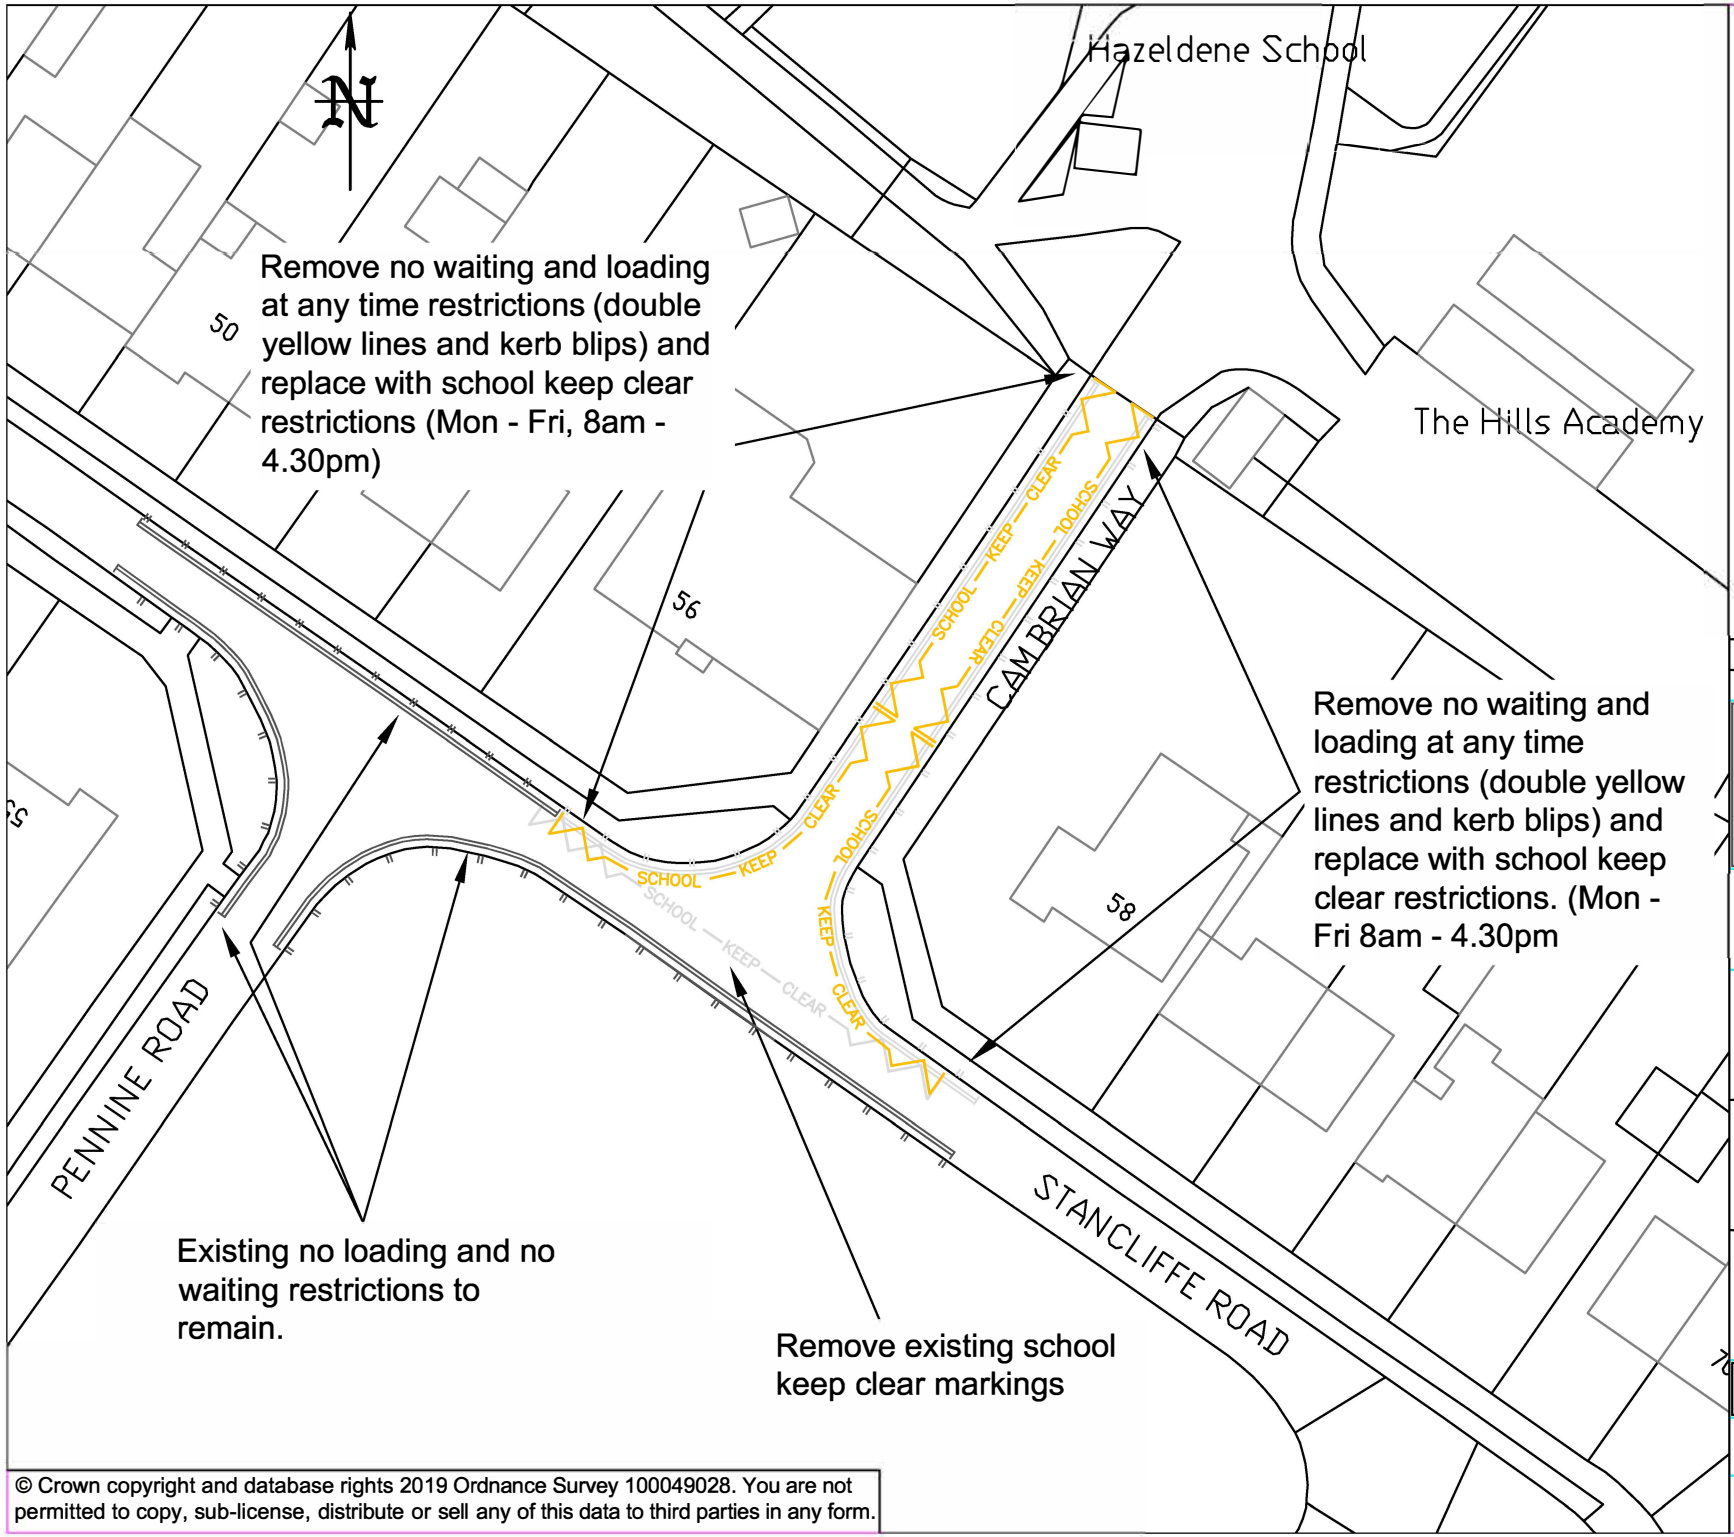

© Crown copyright and database rights 2019 Ordnance Survey 100049028. You are not permitted to copy, sub-license, distribute or sell any of this data to third parties in any form.

PRINTS FROM THIS DRAWING ARE UNCONTROLLED UNLESS OTHERWISE STATED

A4

Notes

Only remove existing double yellow lines and kerb markings at the location of where the new school keep clears will be Installed. All other restrictions to remain.

DATE	AMENDMENTS	REV	BY
xx	First Issue	0	xx

BEDFORD BOROUGH COUNCIL

Highways and Transport
BOROUGH HALL, CAULDWELL ST, BEDFORD, MK42 9AP
Tel. (01234) 267422

CLIENT
Environment

SCHEME
Hazeldene School, Cambrian Way, Bedford

DRAWING TITLE
Proposed School Keep Clear Restrictions

DRG No.
C9001.C649

DRG STATUS
Consultation

SCALE @ A4	DATE	DRAWN	CHECKED
1:500	June 2019	AK	JH